SPK-600 Post Mounting and Assembly Instuctions
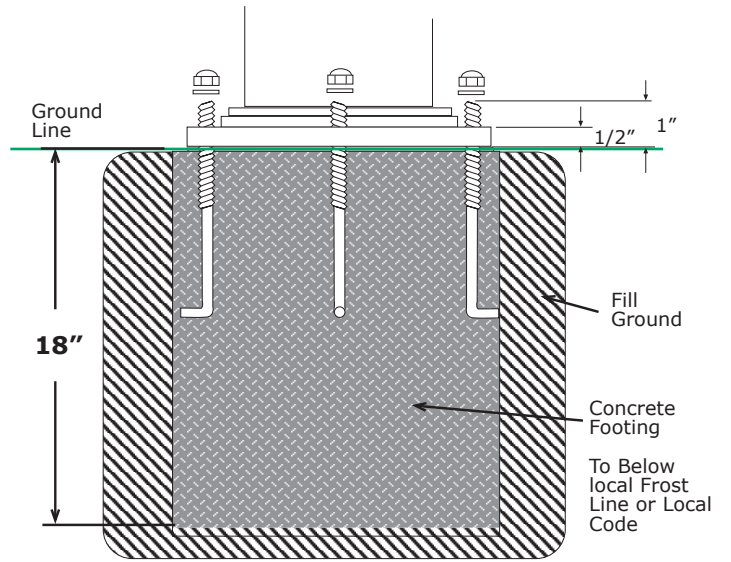
Ground Line

1/2" 1"

Fill Ground

18"

Concrete Footing

To Below local Frost Line or Local Code
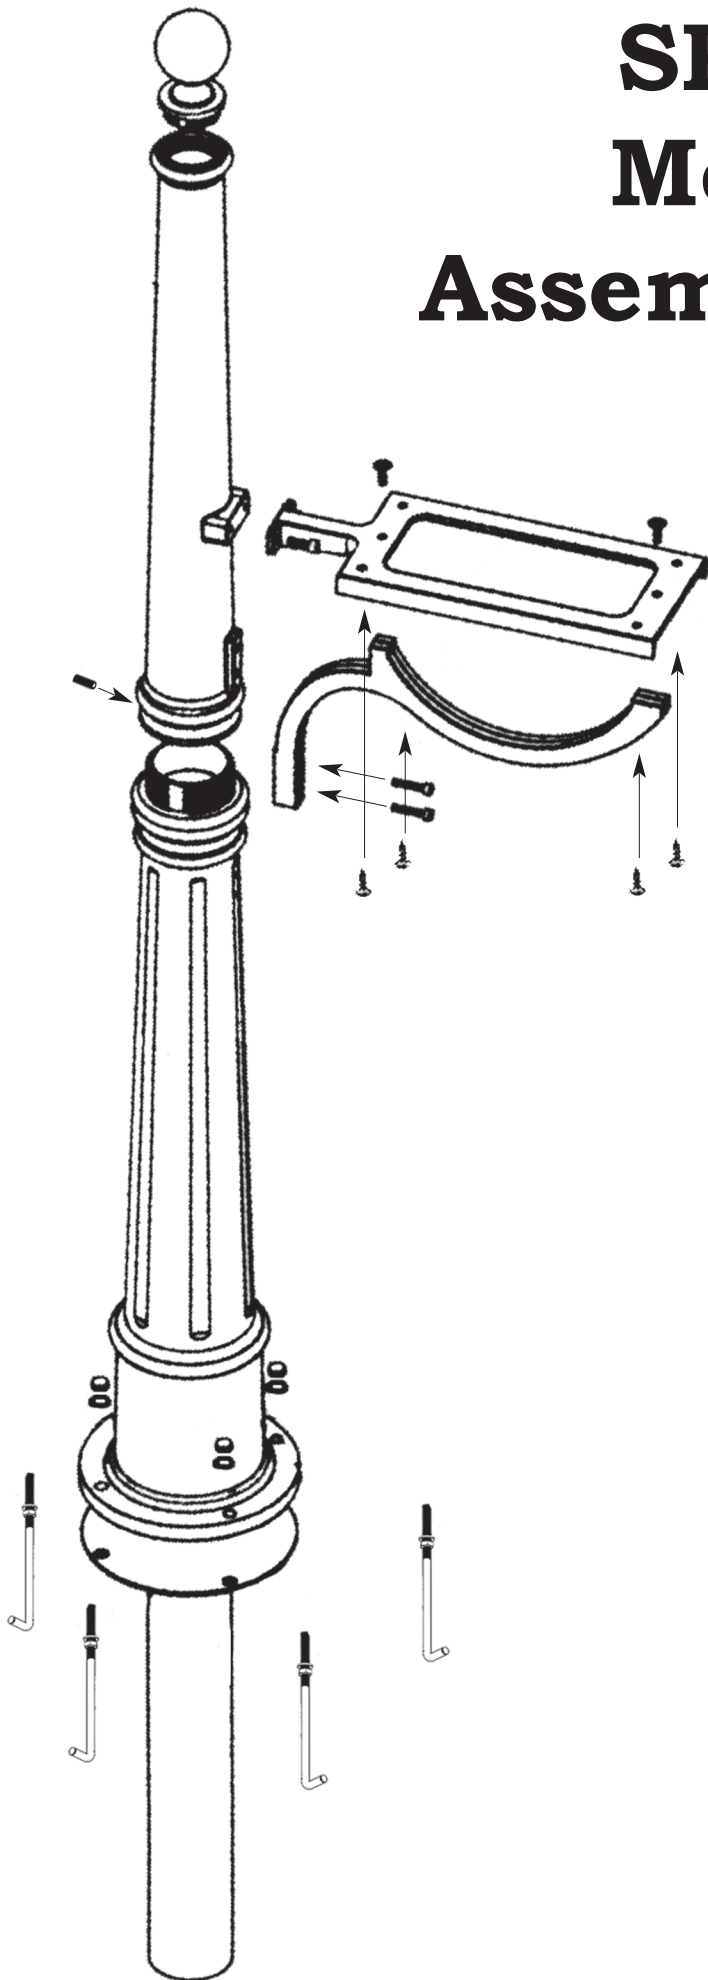
SURFACE MOUNT INSTALLATION
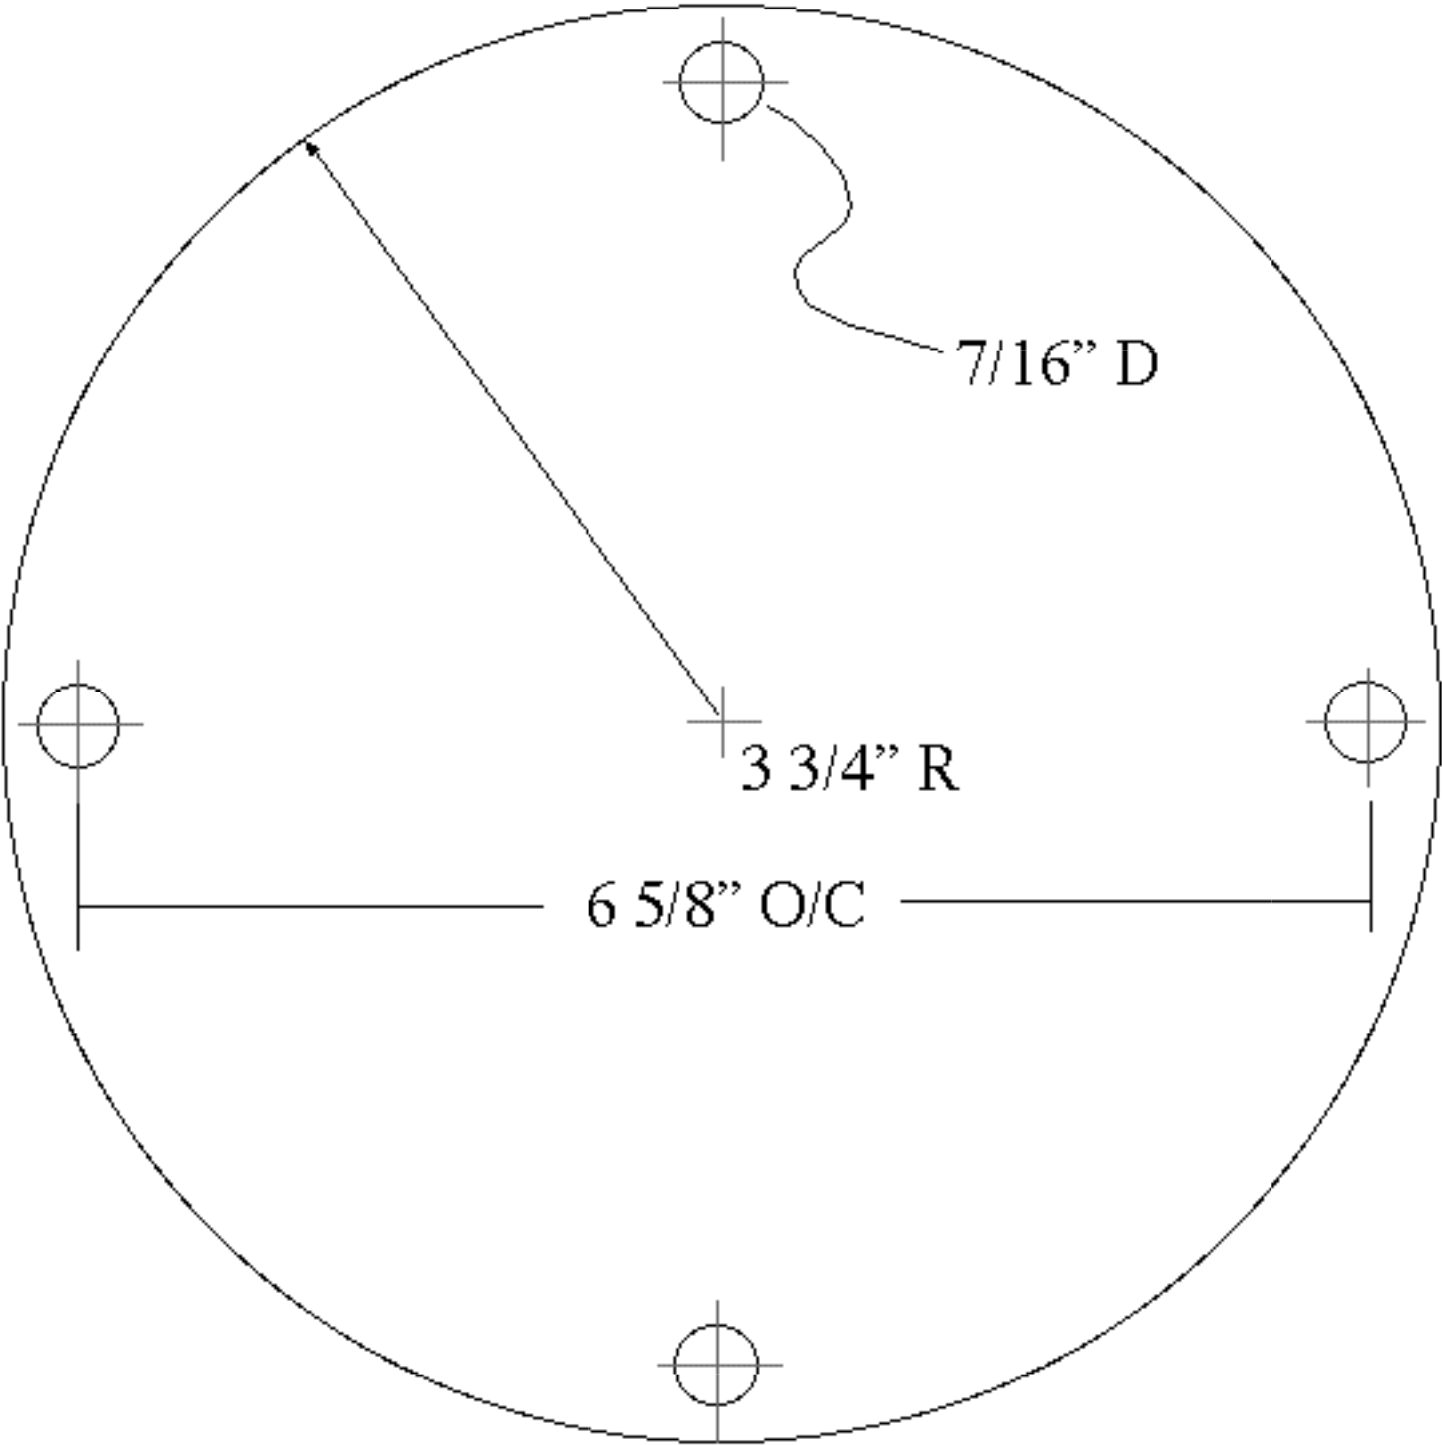
Ground Line

1/2" 1"

Fill Ground

18"

Concrete Footing

To Below local Frost Line or Local Code

Rocks or Stones
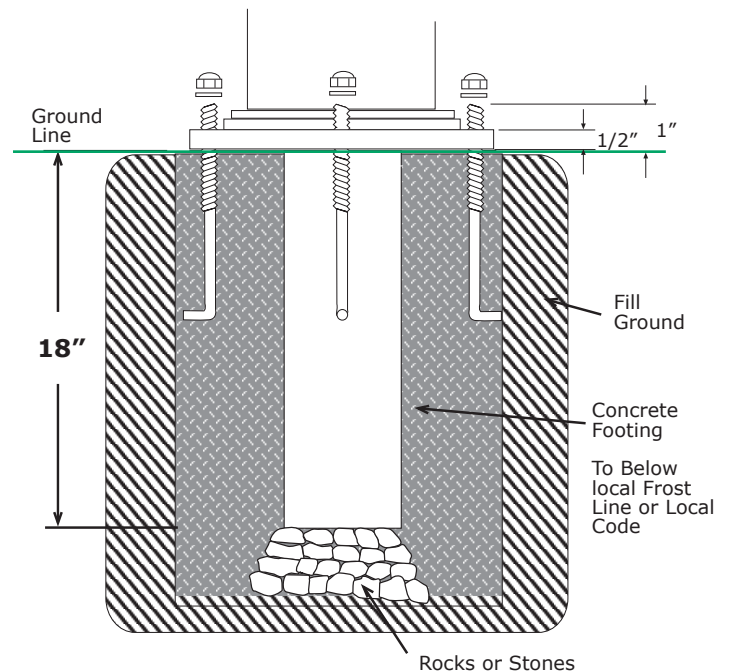
DIRECT BURIAL KIT INSTALLATION

SPK 600 Template

7/16" D

3 3/4" R

6 5/8" O/C

Drawing Not To Scale